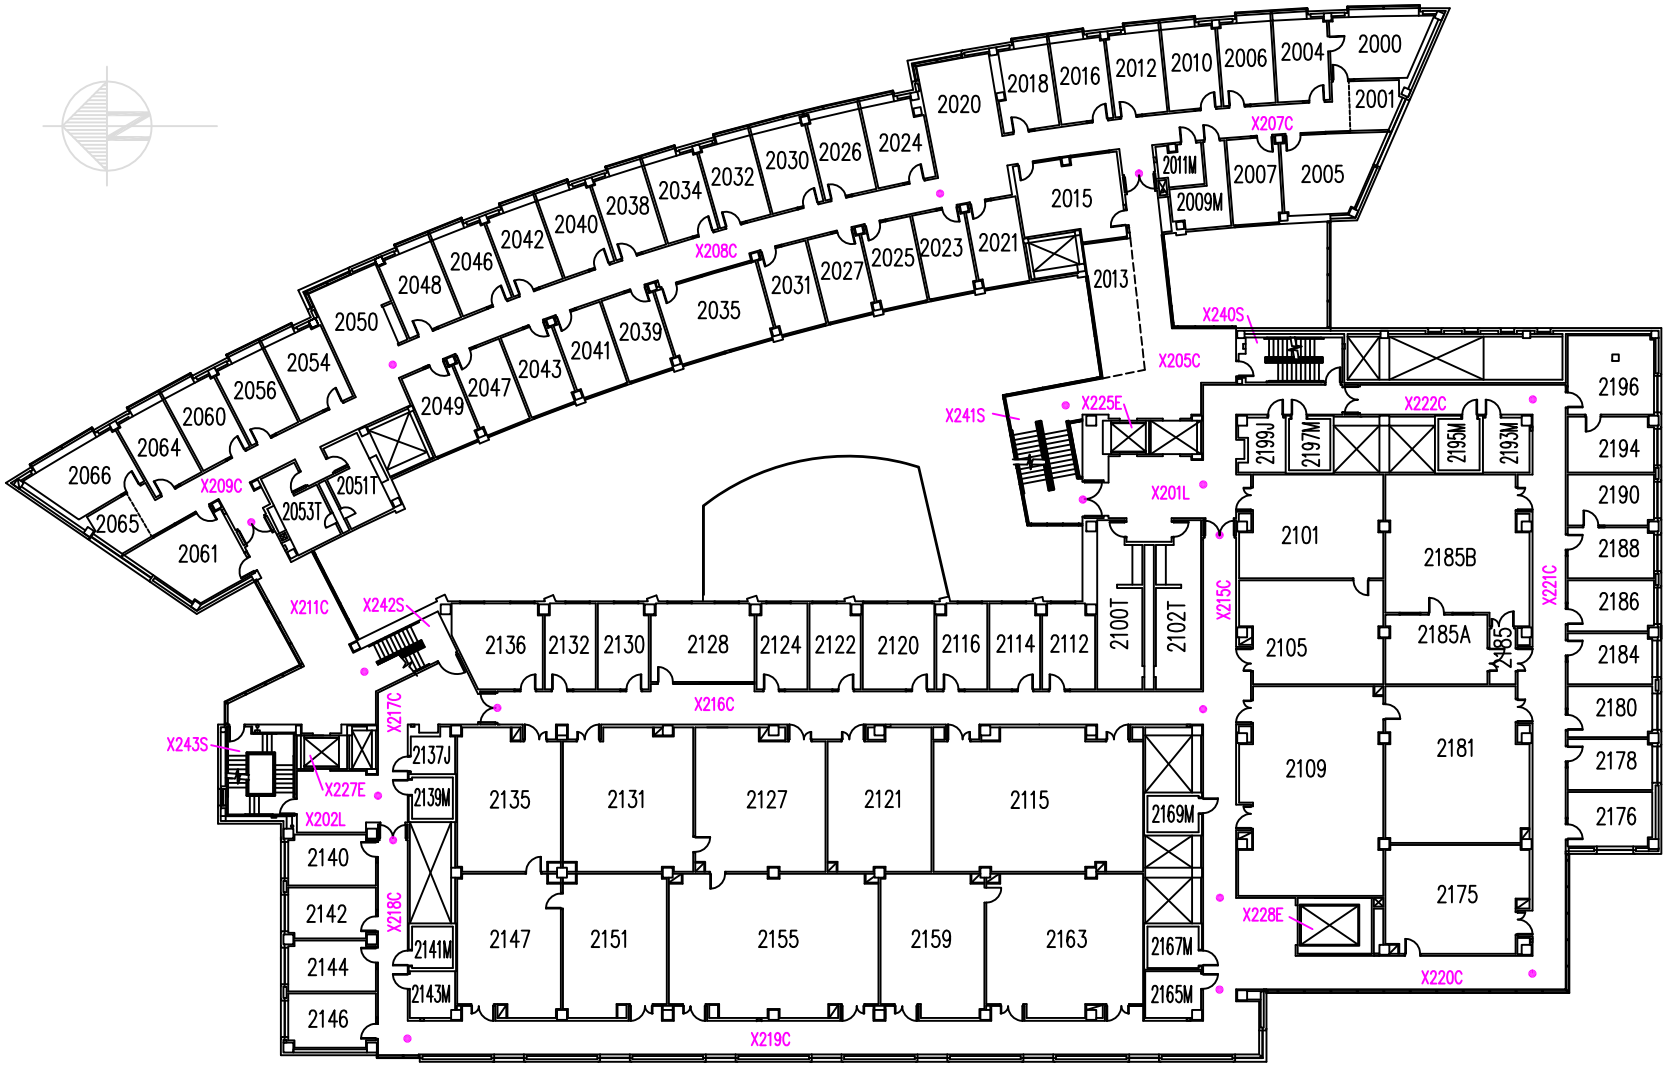

DISCLAIMER: No guarantee is implied as to the accuracy of dimensions or building features shown. Users of this drawing assume all responsibility for verifying its accuracy.

SECOND FLOOR PLAN

DATE: 08-05-03
SCALE: 1/32" = 1'-0"
DRAWN BY: JBA ARCHITECTS
REVISIONS:

3 / 7

070/PHYSICS RESEARCH BUILDING

191 WEST WOODRUFF AVENUE
FACILITIES OPERATIONS AND DEVELOPMENT-THE OHIO STATE UNIVERSITY