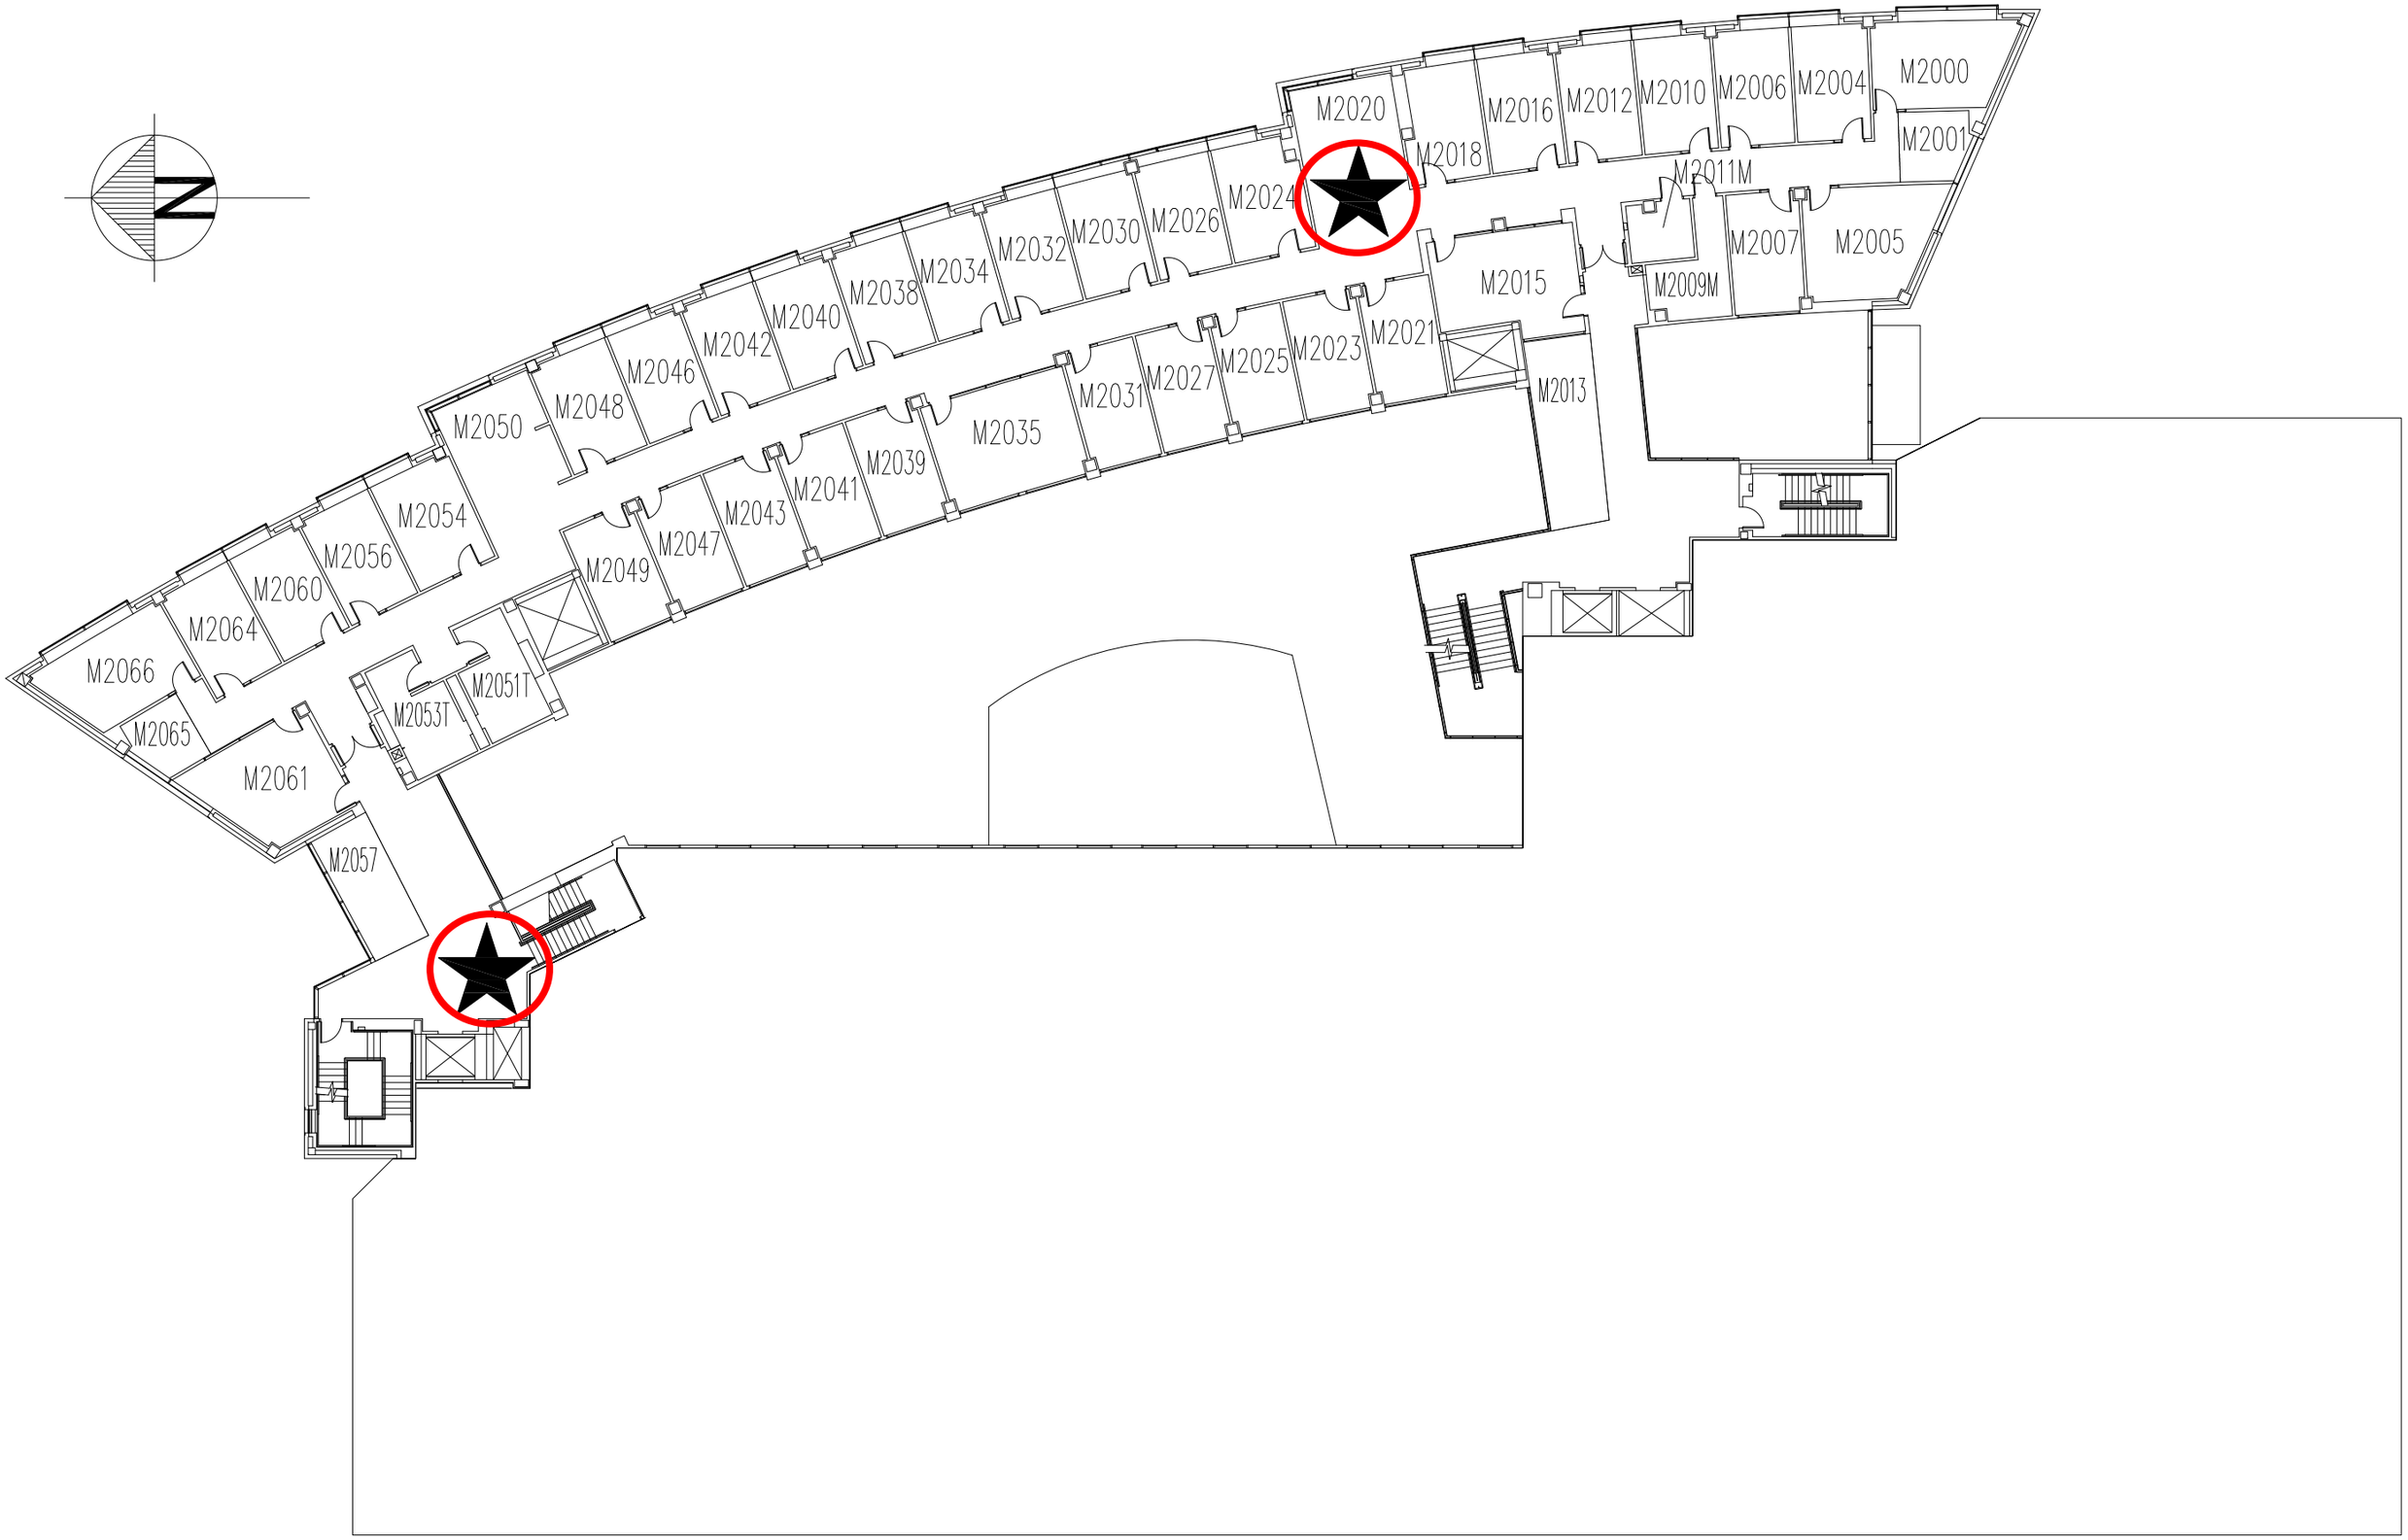

SECOND FLOOR MEZZANINE FLOOR PLAN